FOR PUBLIC CONSULTATION ONLY

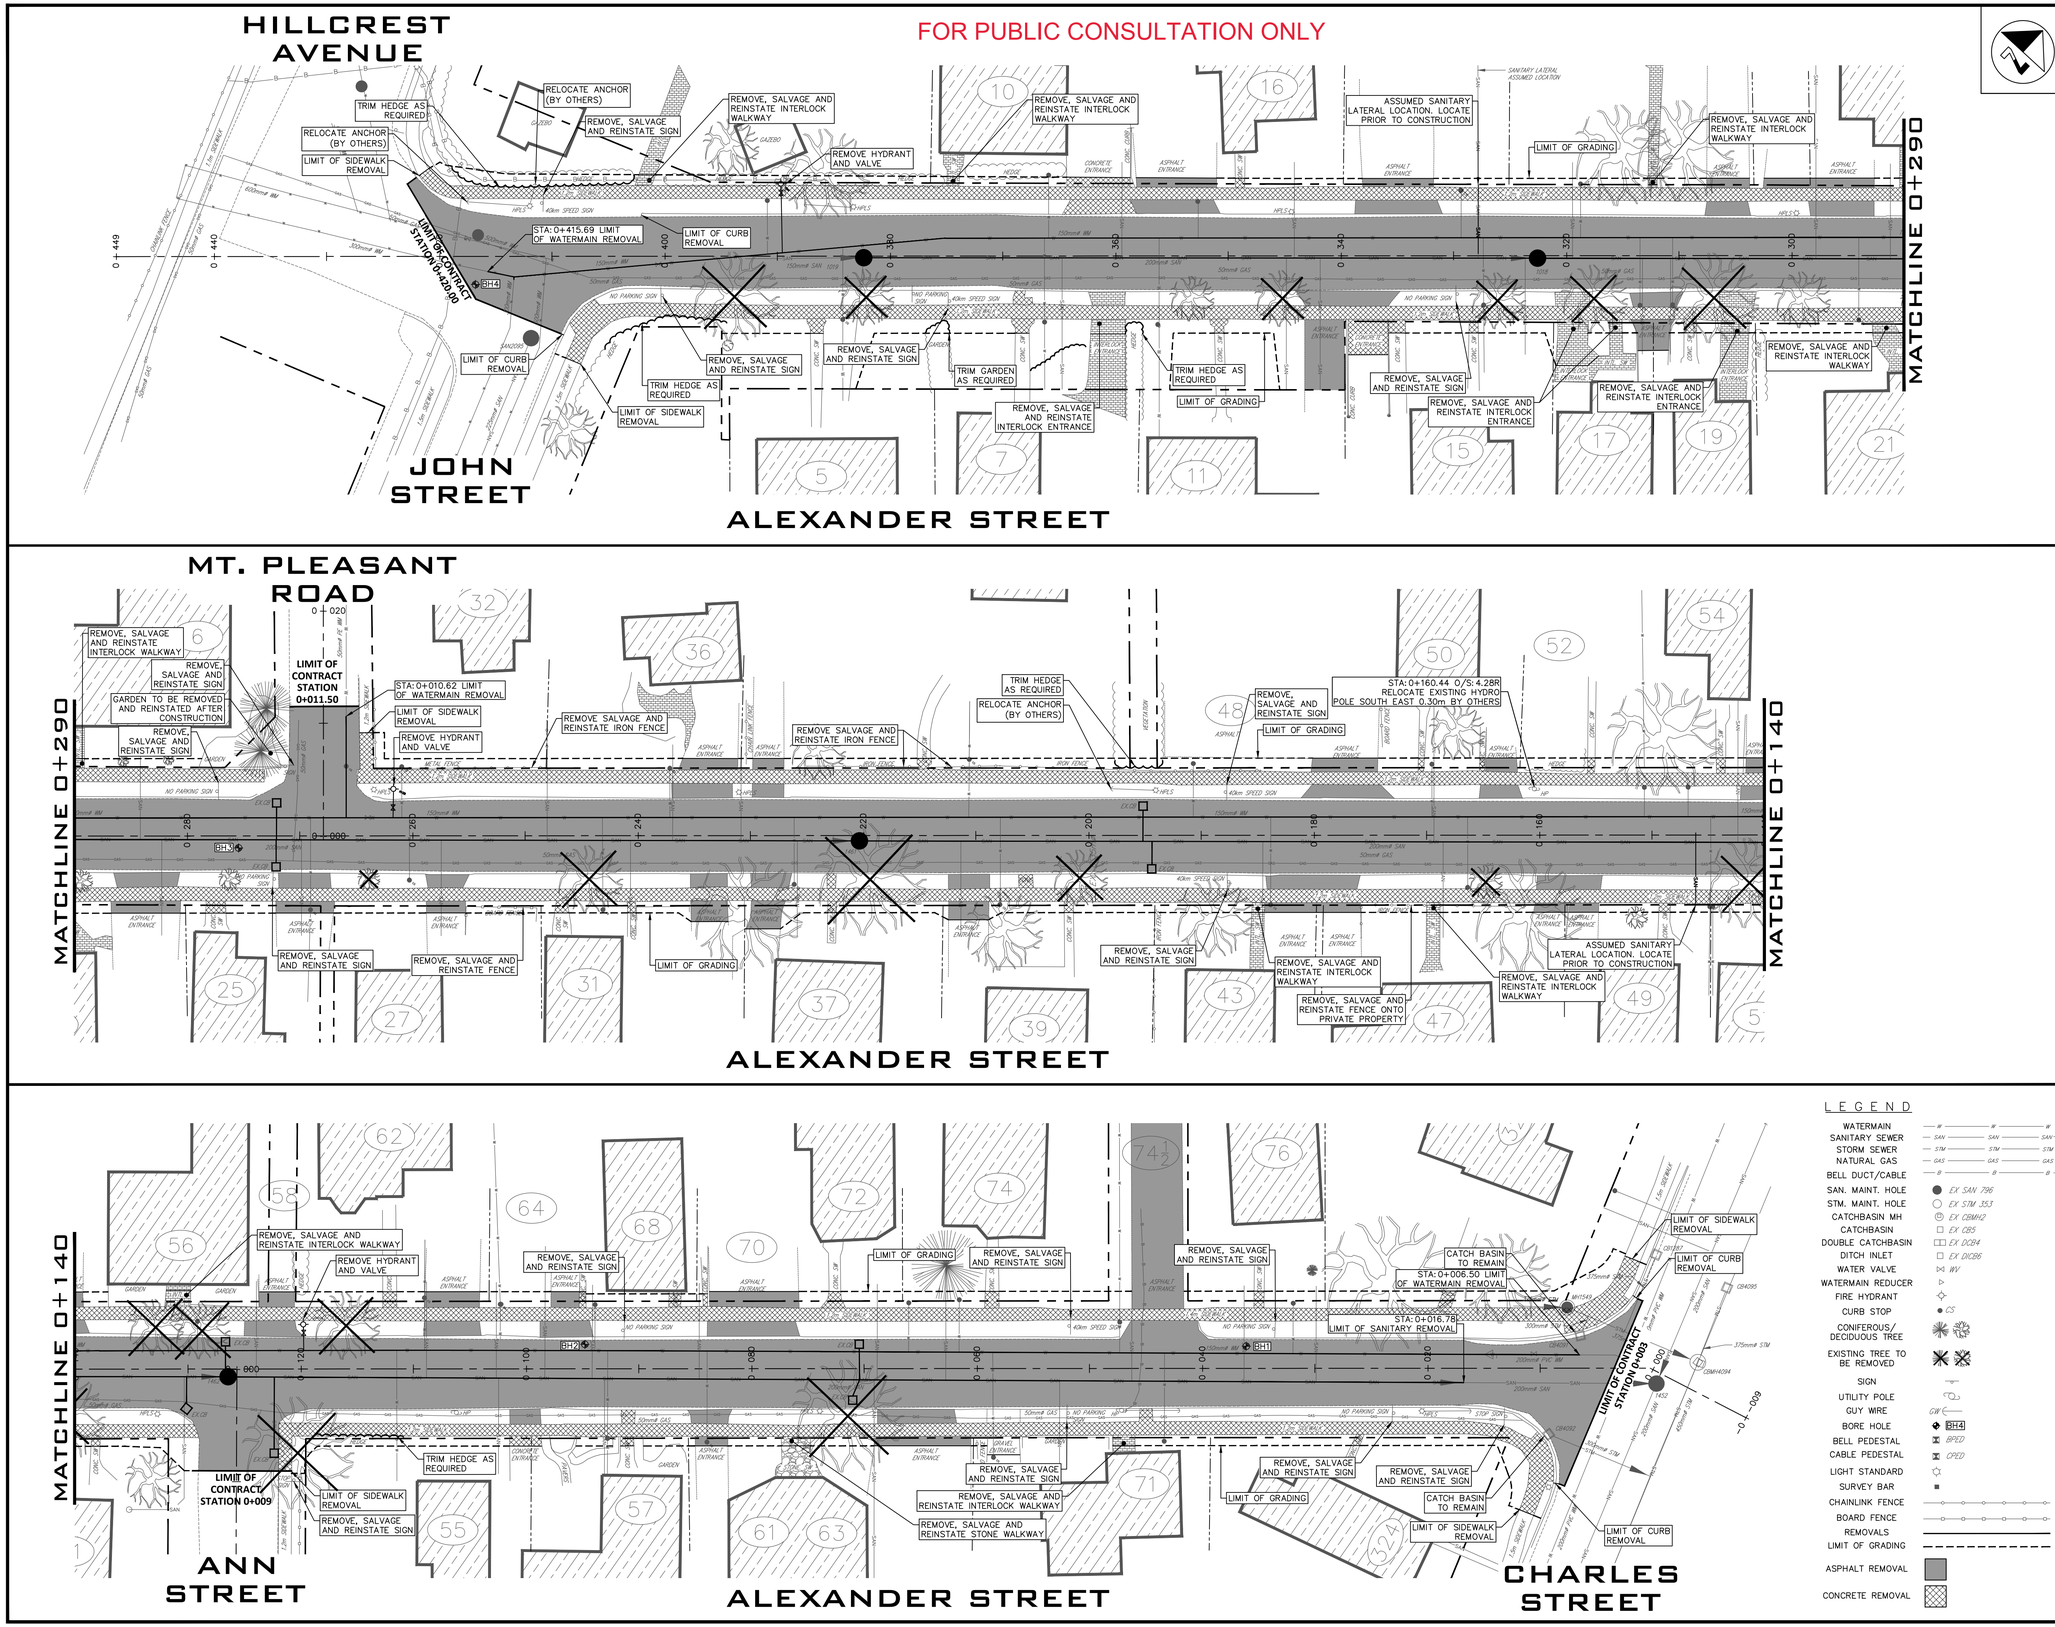

KEY PLAN

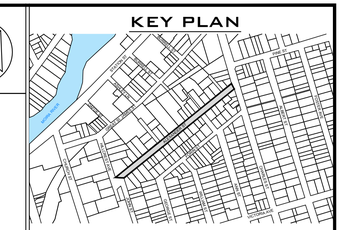

GENERAL NOTES

1. UNLESS OTHERWISE NOTED, ALL EXISTING SANITARY SERVICES ARE TO BE REMOVED FROM MAIN TO PROPERTY LINE. ALL EXISTING WATER SERVICES TO BE REMOVED FROM MAIN TO PROPERTY LINE OR MAIN TO CURB STOP IF BEYOND BEYOND PROPERTY LINE (CURB STOP INCLUDED).
2. ALL EXISTING CURB TO BE REMOVED WITHIN THE CONTRACT LIMITS.

B.M. ELEV 100.821
TOP NUT OF FIRE HYDRANT LOCATED ON NORTH SIDE OF ALEXANDER STREET IN HEDGE IN FRONT OF HOUSE NUMBER 4

NO.	REVISIONS	DD/MM/YY	INITIAL
3	ISSUED FOR WATERMAIN APPROVAL	15/12/20	
2	ISSUED FOR WATERMAIN APPROVAL	18/12/18	
1	ISSUED FOR MOECC SUBMISSION	16/02/18	

NOTES:
1. DIMENSIONS ARE IN METRES UNLESS OTHERWISE NOTED.
2. THIS DRAWING IS TO BE READ AND UNDERSTOOD IN CONJUNCTION WITH ALL OTHER PLANS AND DOCUMENTS APPLICABLE TO THIS PROJECT.

NOT FOR CONSTRUCTION

CAUTION:
THE LOCATION OF UTILITIES IS APPROXIMATE ONLY, AND THE EXACT LOCATION SHOULD BE DETERMINED BY CONSULTING THE MUNICIPAL AUTHORITIES AND UTILITY COMPANIES CONCERNED. THE CONTRACTOR IS RESPONSIBLE TO PROVIDE THE LOCATION AND STATUS OF UTILITIES AND SHALL BE RESPONSIBLE FOR ADEQUATE PROTECTION OF PLANT AND EQUIPMENT FROM DAMAGE.

LEGEND

WATERMAIN
SANITARY SEWER
STORM SEWER
NATURAL GAS
BELL DUCT/CABLE
SAN. MAINT. HOLE — EX SAN 796
STM. MAINT. HOLE — EX STM 353
CATCHBASIN MH — EX CBMH2
CATCHBASIN — EX CB5
DOUBLE CATCHBASIN — EX DCB4
DITCH INLET — EX DICB6
WATER VALVE — WV
WATERMAIN REDUCER
FIRE HYDRANT
CURB STOP — CS
CONIFEROUS/ DECIDUOUS TREE
EXISTING TREE TO BE REMOVED
SIGN
UTILITY POLE
GUY WIRE — GW
BORE HOLE — BH4
BELL PEDESTAL — BPED
CABLE PEDESTAL — CPED
LIGHT STANDARD
SURVEY BAR
CHAINLINK FENCE
BOARD FENCE
REMOVALS
LIMIT OF GRADING
ASPHALT REMOVAL
CONCRETE REMOVAL

DATE	H.SCALE	V.SCALE
MAR 04, 2021	1:250	1:50
DESIGN T.M.	DRAWN T.M.	APPROVED –

ENGINEERING & DEVELOPMENT SERVICES

CONTRACT ENG2019-02

ALEXANDER STREET
SEWER SEPARATION AND ROAD RECONSTRUCTION PROJECT
REMOVALS

DRAWING No. – | SHEET No. –