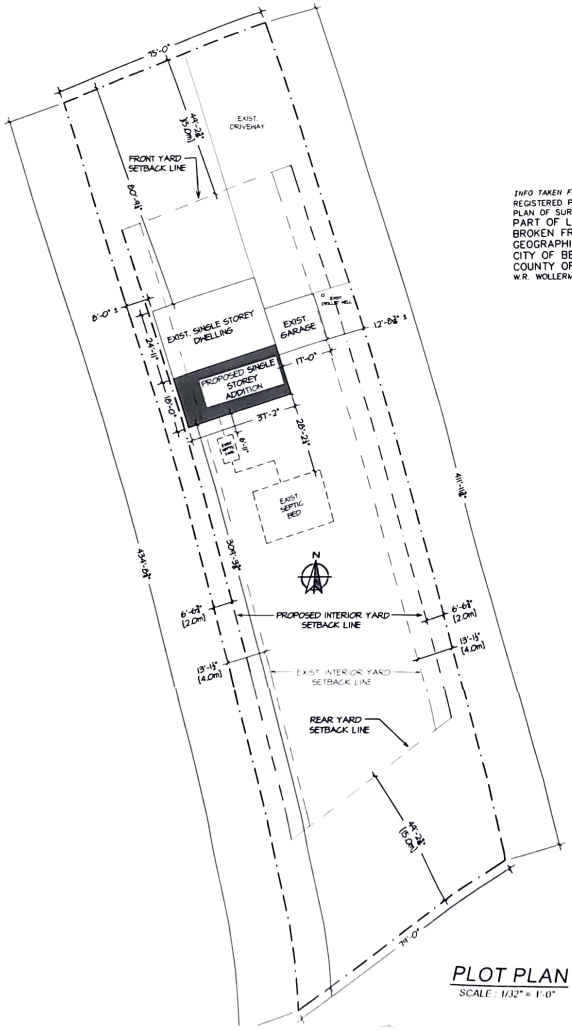

INFO TAKEN FROM:
REGISTERED PLAN 21R-20779
PLAN OF SURVEY OF
PART OF LOT 17
BROKEN FRONT CONCESSION
GEOGRAPHIC TOWNSHIP OF THURLOW
CITY OF BELLEVILLE
COUNTY OF HASTINGS
W.R. WOLLERMAN, O.L.S.

PLOT PLAN

SCALE : 1/32" = 1'-0"

PROPOSED NEW HOUSE ADDITION

2144 OLD HIGHWAY 62
BELLEVILLE ON

MINOR VARIANCE SKETCH

DATE	MARCH 2024	CONTRACT NO.
DRAWN BY	CN	FILE NO.
DESIGNED BY	CN	
CHECKED BY	CN	**SK.1**
SCALE	AS NOTED	