Angular Plane Visualization

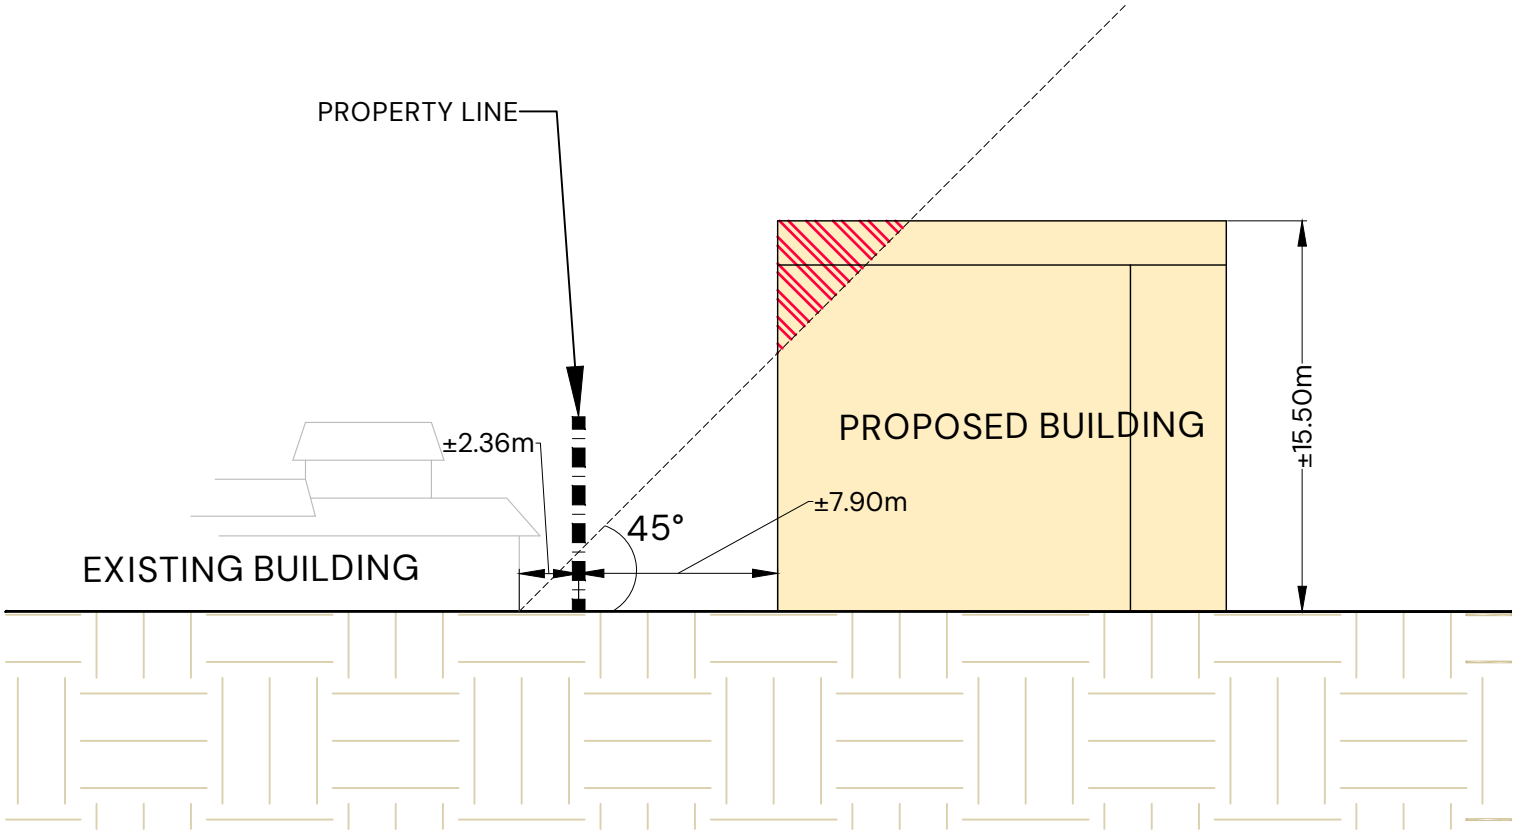

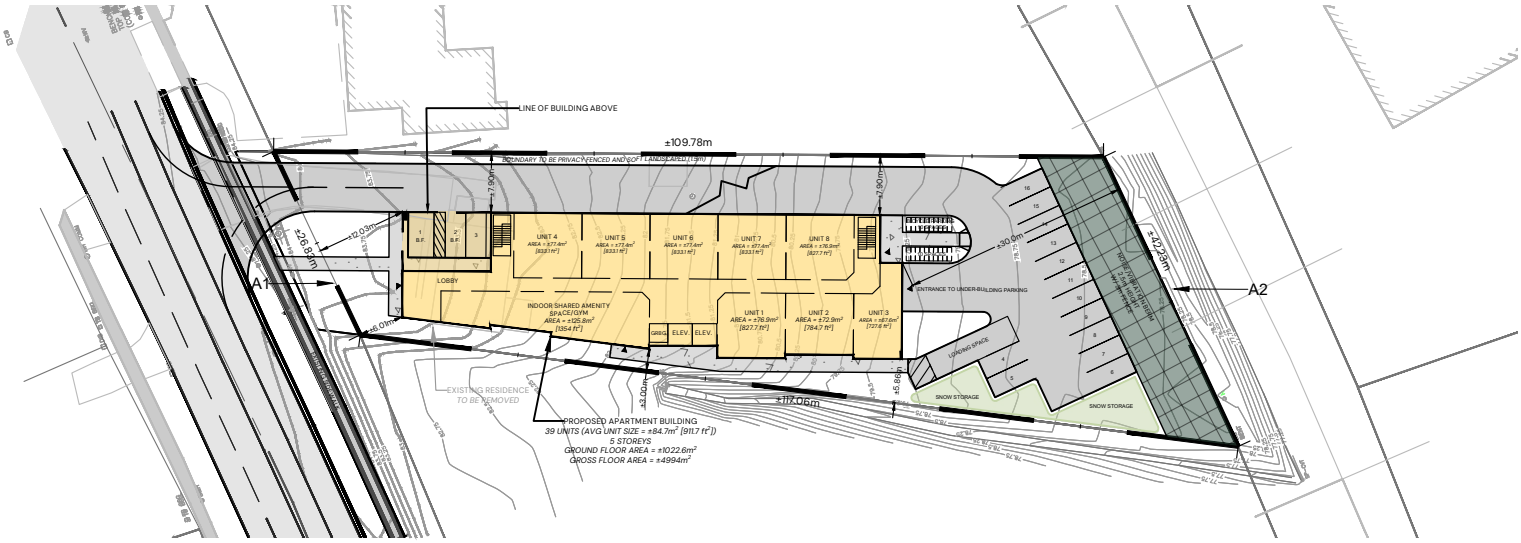

Dundas Street
West Apartments
Kapil Birmhan
239 Dundas Street West
City of Belleville

Project Number:	25-28992
Horiz. Scale:	n.t.s.
Date:	March 30, 2026

ECOVUE
LAND USE PLANNING & DEVELOPMENT
416 Chambers Street
Peterborough, ON K9H 3V1
T 705.876.8340 | F 705.742.8343
www.ecovueconsulting.com